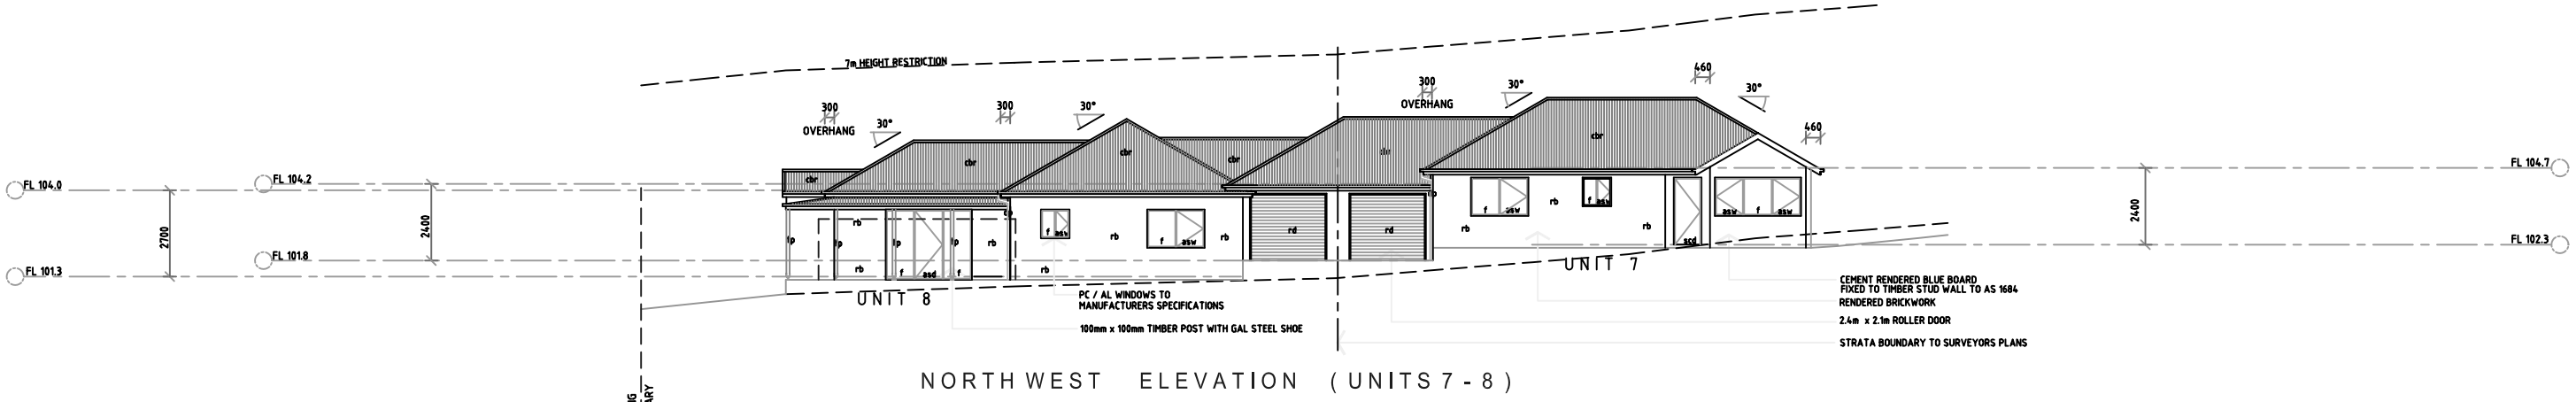

NORTH WEST ELEVATION (UNITS 7 - 8)

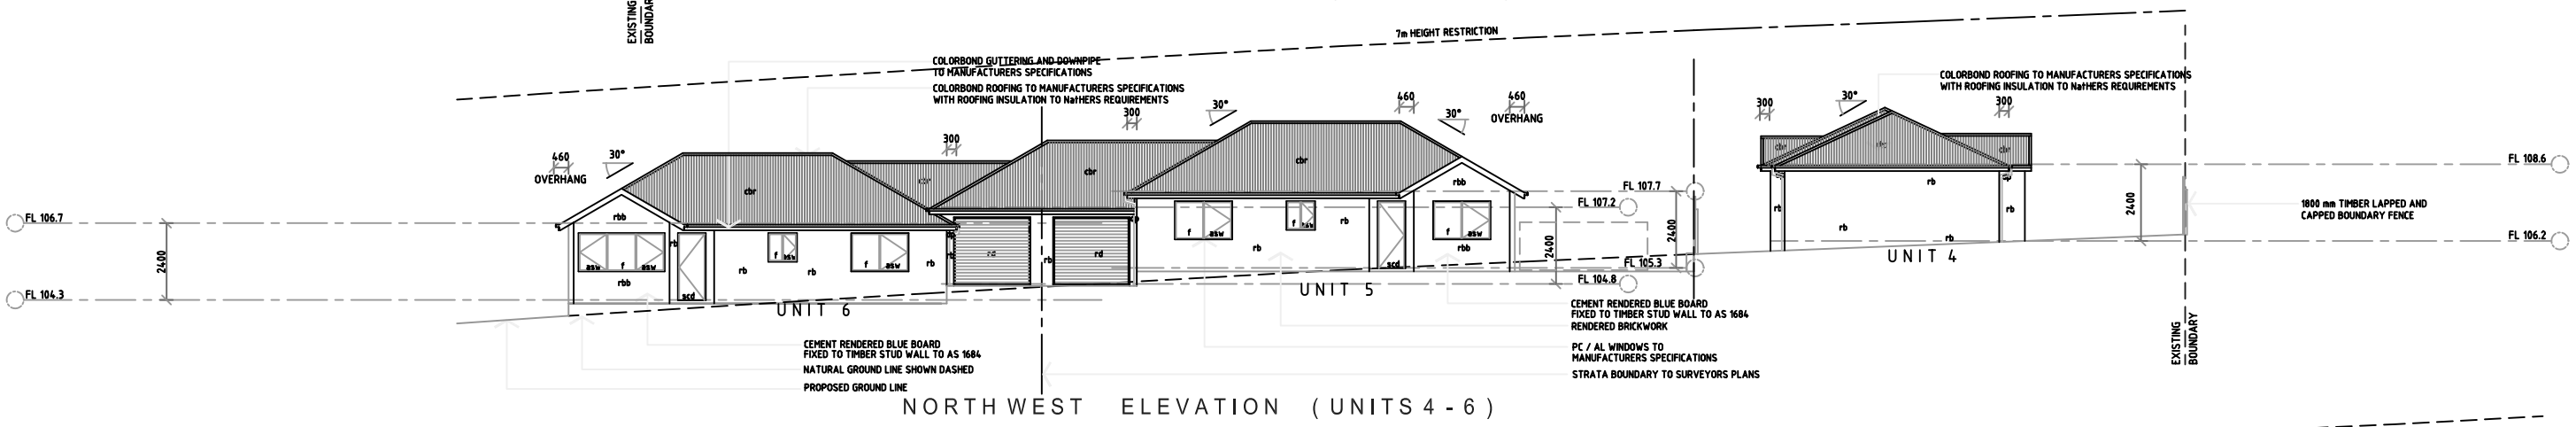

NORTH WEST ELEVATION (UNITS 4 - 6)

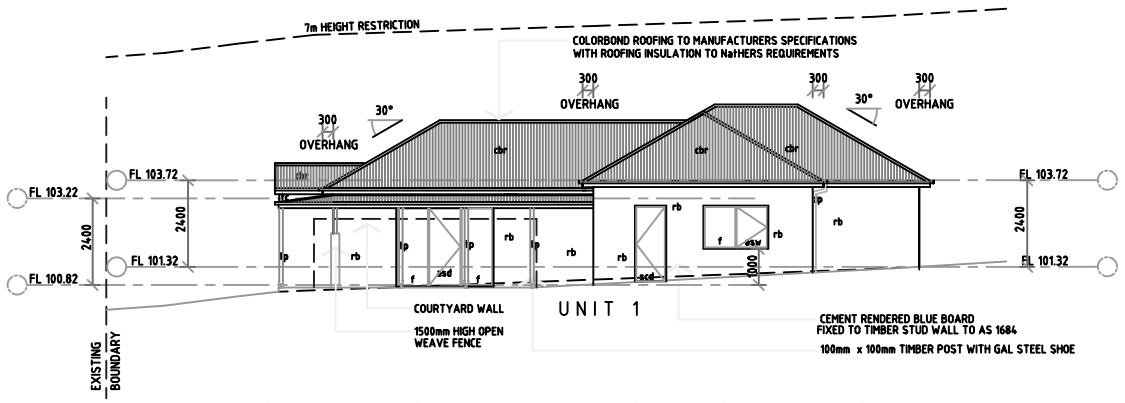

NORTH WEST ELEVATION (UNIT 1)

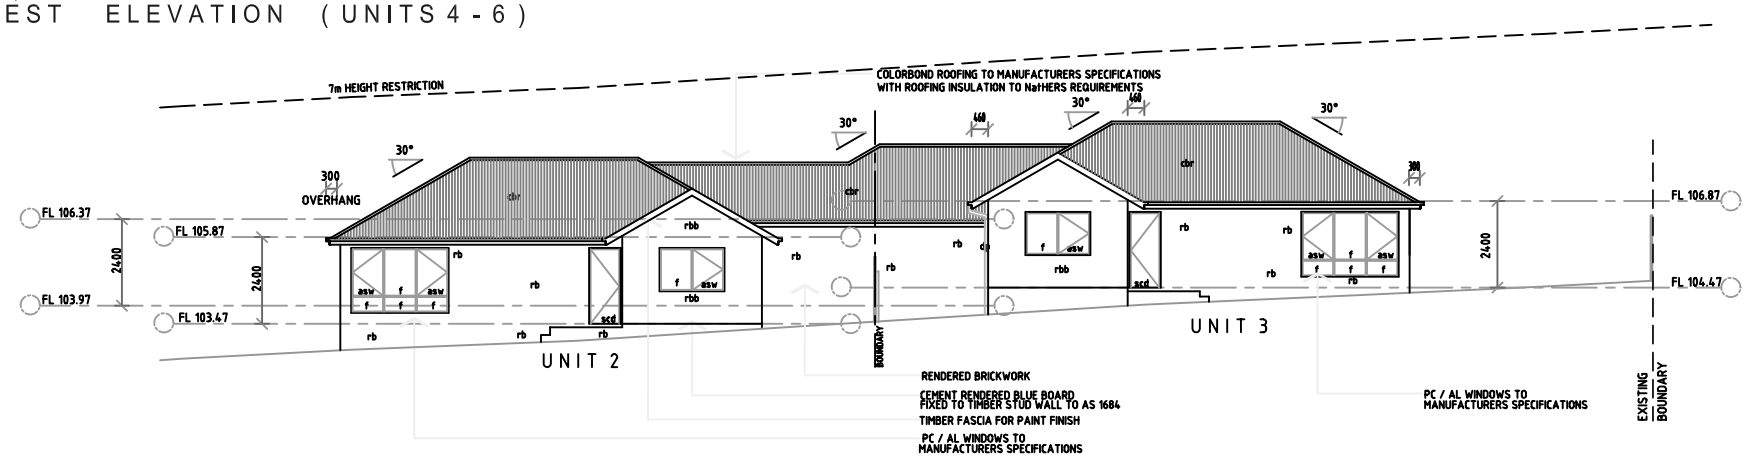

NORTH WEST ELEVATION (UNITS 2-3)

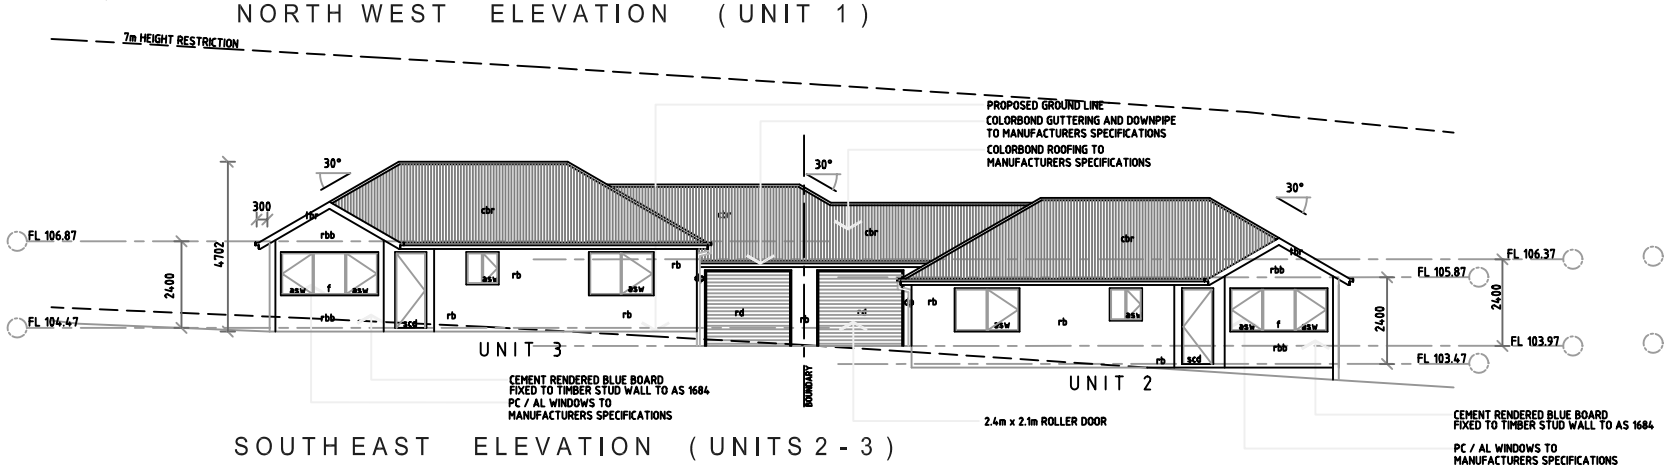

SOUTH EAST ELEVATION (UNITS 2 - 3)

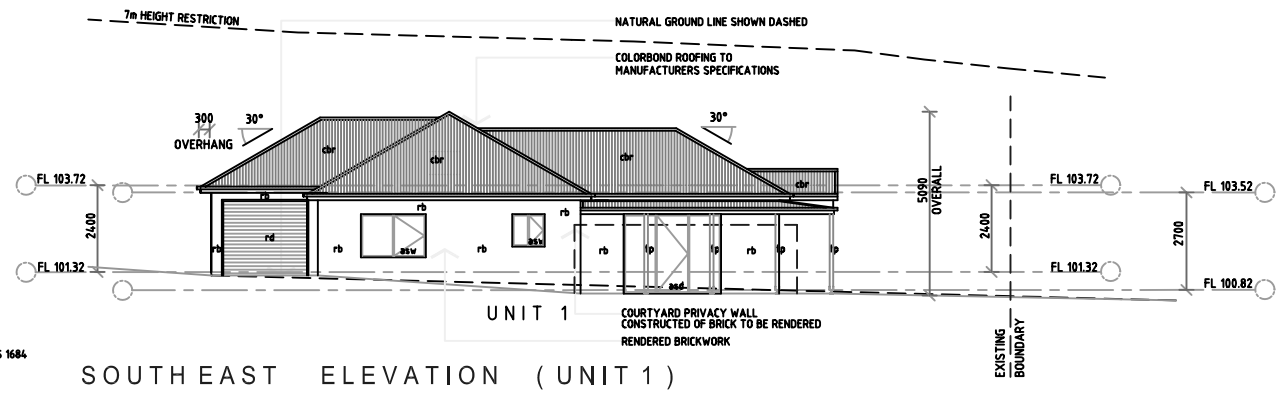

SOUTH EAST ELEVATION (UNIT 1)

bhi architects
BISHOP, HITCHCOCK + IRWIN A.C.N 003 323 397 A.B.N. 40 239 046 864

NOWRA
9 MOSS STREET 02 4421 2588
KIAMA
TERRALONG HOUSE 02 4233 1352
WOLLONGONG
3/2 COOMBE STREET 02 4229 5777
SHELL COVE
BRINDABELLA DRIVE 02 4297 2587
BATEMANS BAY
57 BEACH ROAD 02 4472 9927
ALEXANDRIA
5/65 DOODY STREET 02 8338 9099